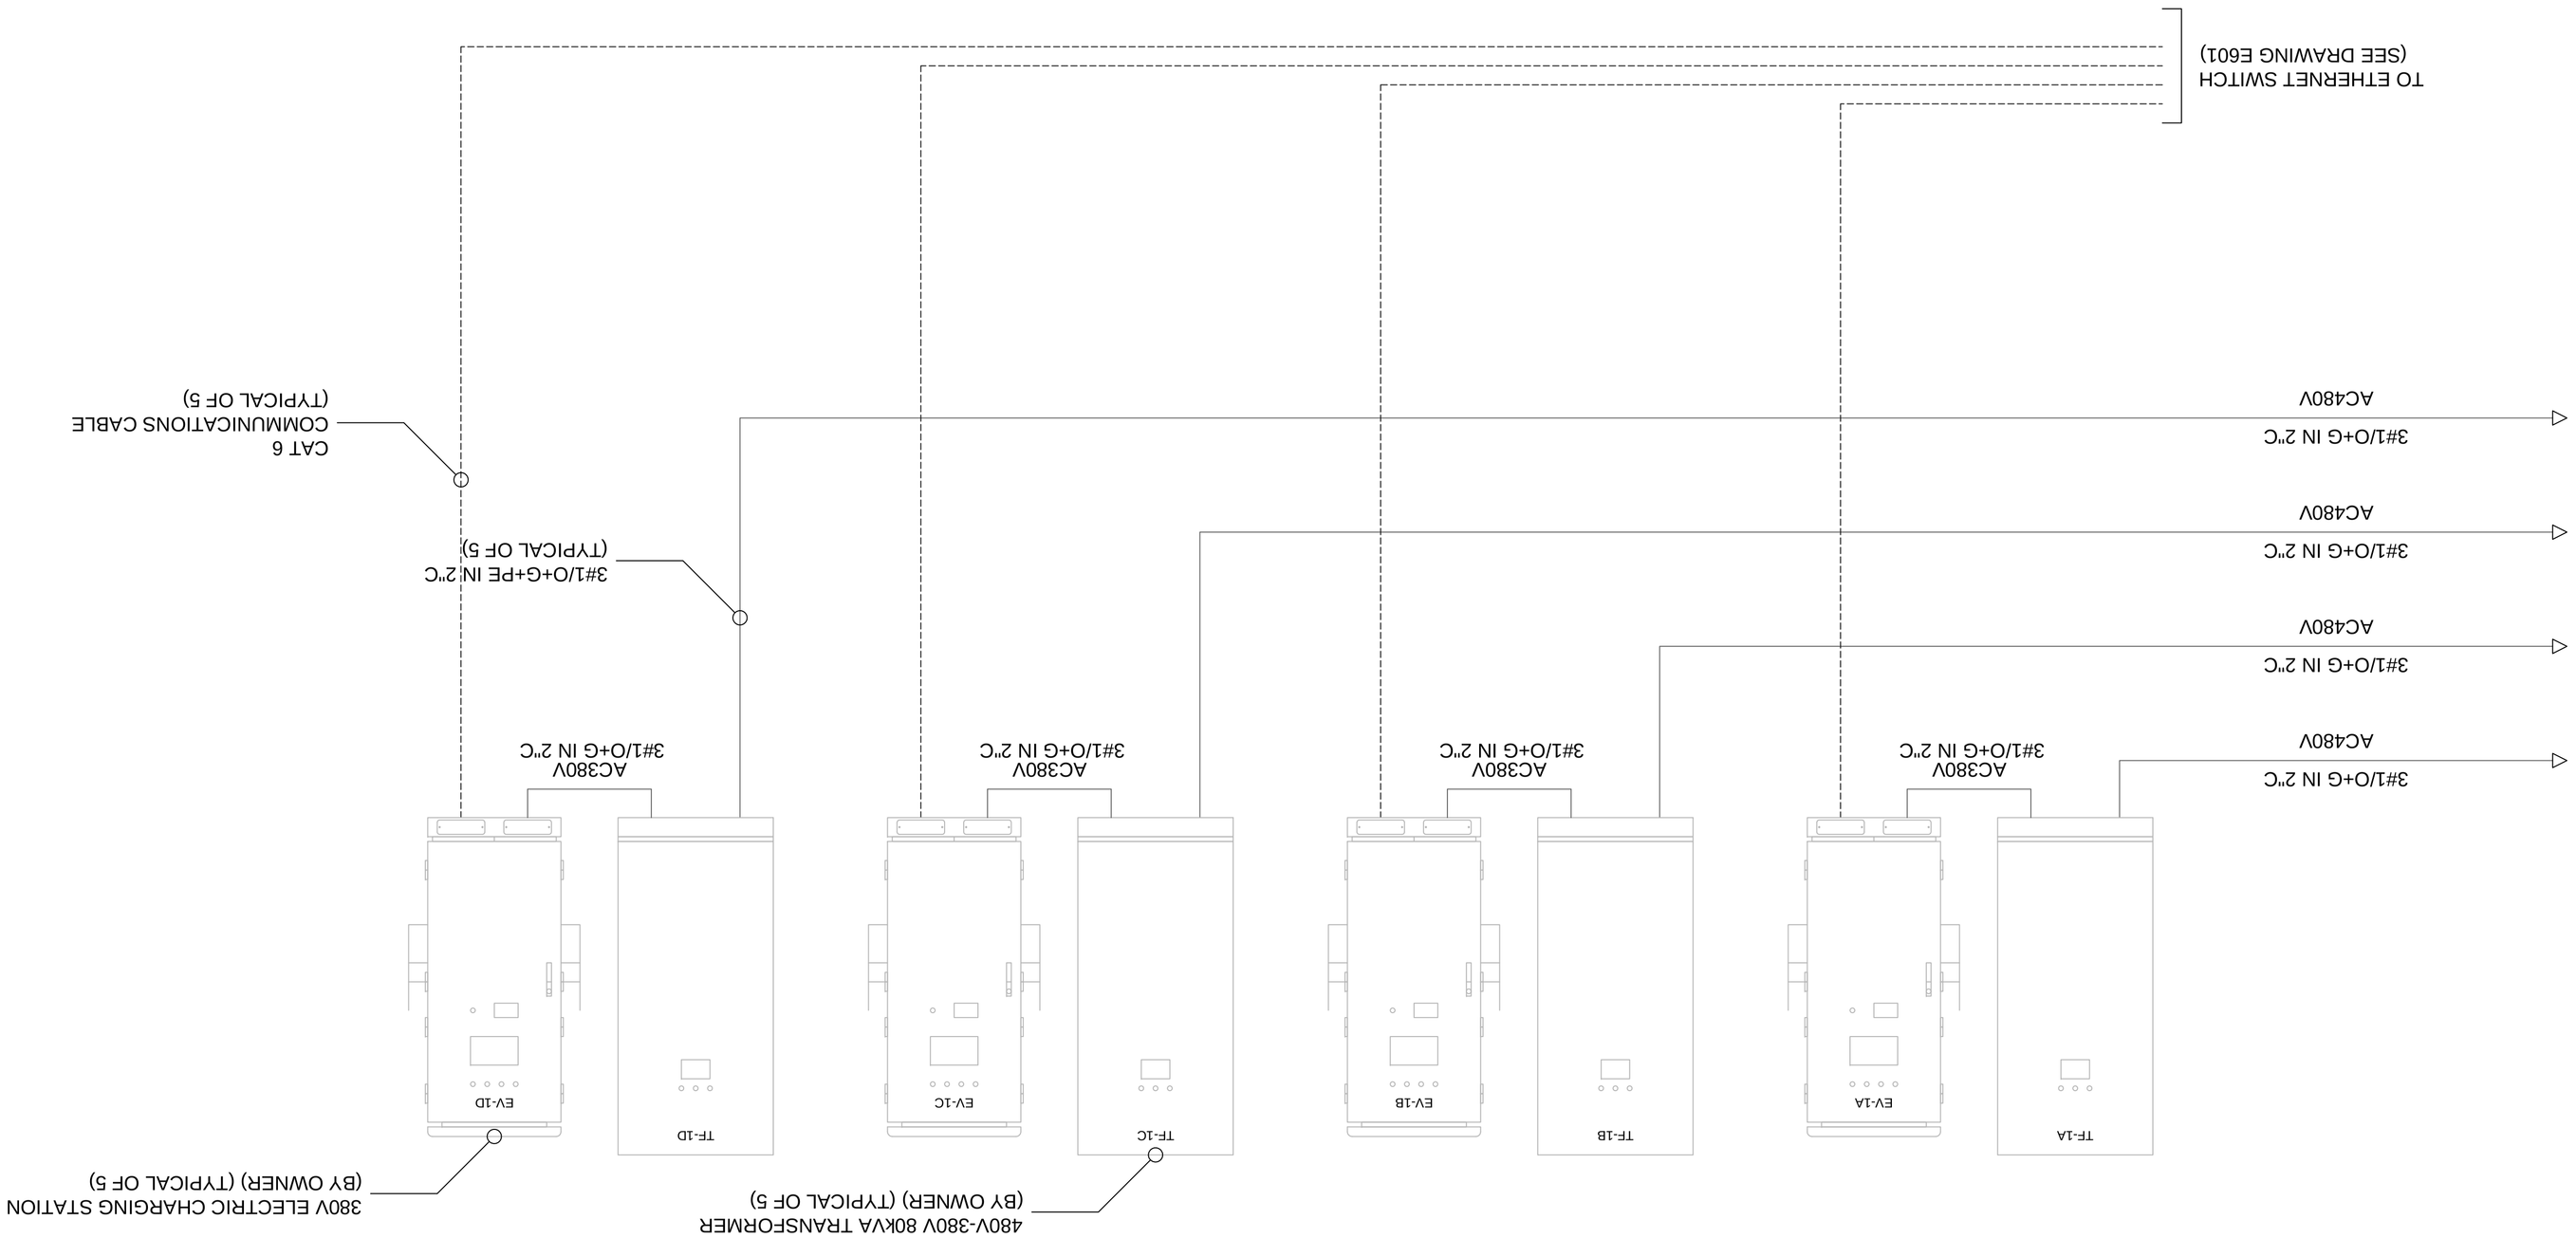

GOVERNMENT OF BERMUDA
ST. GEORGE'S BUS DEPOT

DEPARTMENT OF PUBLIC TRANSPORT
OLD MILITARY ROAD, ST. GEORGE'S

480V DISTRIBUTION PANEL 1 SCHEMATIC

PROJECT NO:	21033
DRAWN BY:	IAL
DATE:	AUGUST 2021
SCALE:	NTS

E402

islandautomation limited
mechanical and electrical consulting engineers
Tel: 441.505.1888 • email: ial@logic.bm

ISSUED FOR PERMIT

REV #	REV. Date	REV. Notes

Plans, specifications, reports, documents, or other information recorded on or transmitted as electronic media are subject to undetectable alteration, either intentional or unintentional, due to, among other causes, transmission, conversion, media degradation, software error or human alteration. All such documents are provided for informational purposes only and are not to be relied upon as the original document. Any reliance thereon is deemed to be unreasonable and unentitled.

All products, processes, and related documents are copyright of Island Automation Limited and must be treated accordingly. Reproduction of these documents, specifications, and related documents in part or whole is forbidden without Island Automation Limited's written permission.